THIS DRAWING IS UNPUBLISHED. RELEASED FOR PUBLICATION 20
© COPYRIGHT 20 TE ALL RIGHTS RESERVED.


LOC	DIST
AP	-


REVISIONS

P	LTR	DESCRIPTION	DATE	DWN	APVD
	L	REV.BY ECO-11-020077	18OCT2011	HC	WLS
	L1	REV. BY ECO 13-016867	30OCT2013	HC	WLS


NOTES:

1. WIRE RANGE #22 TO #18 AWG; INSULATION RANGE 1,5 mm TO 2,8 mm [.060 TO .100 INCH]

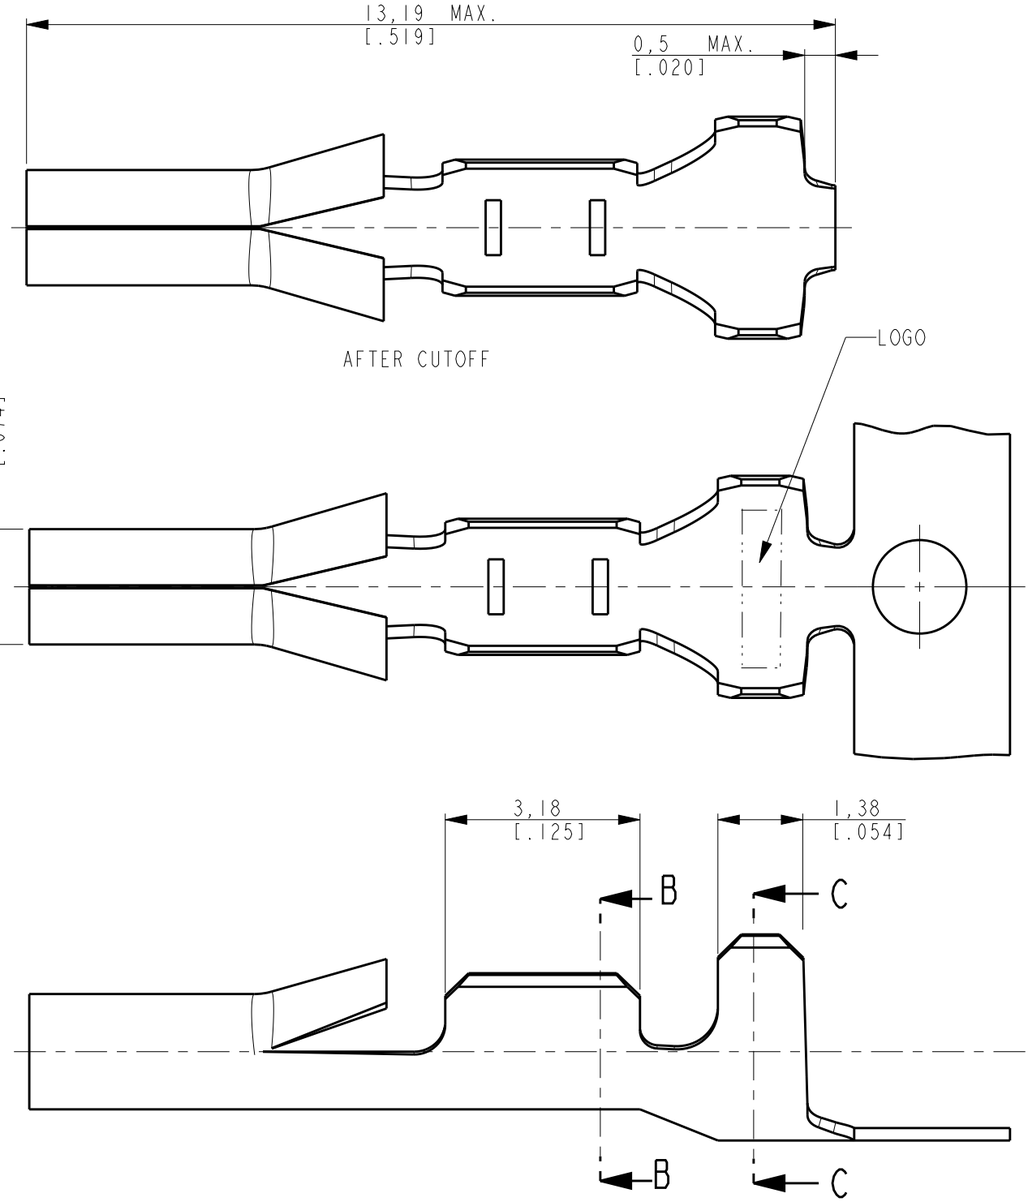


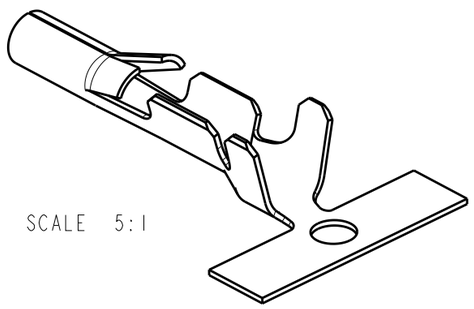

SCALE 5:1

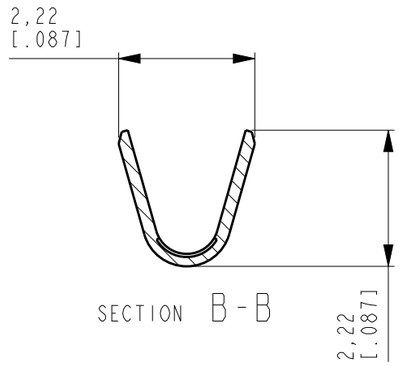

SECTION B-B

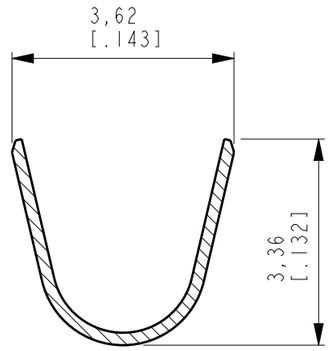

SECTION C-C

FINISH	MATERIAL	DESCRIPTION	PARTNUMBER
~~POST-TIN OVER NICKEL~~	~~BRASS~~	~~LOOSE PIECE~~	~~61123-1~~
PRE-TIN	BRASS	STRIP PRODUCT	61064-3
PRE-TIN OVER NICKEL	BRASS	STRIP PRODUCT	61064-1

THIS DRAWING IS A CONTROLLED DOCUMENT.

DIMENSIONS: mm [inch]

TOLERANCES UNLESS OTHERWISE SPECIFIED:

0 PLC	±-
1 PLC	±-
2 PLC	±0,31 (.012)
3 PLC	±-
4 PLC	±-
ANGLES	±2°

MATERIAL SEE TABLE

FINISH SEE TABLE

DWN	11NOV2009 H.C.CANTERI
CHK	11NOV2009 W.L.STEFANI
APVD	-
PRODUCT SPEC	108-1002
APPLICATION SPEC	-
WEIGHT	-

TE Connectivity

NAME .060 COMBOLINE SOCKET
-
-

SIZE	CAGE CODE	DRAWING NO	RESTRICTED TO
A3	00779	C-61064	-

Customer Drawing

SCALE 10/1 SHEET 1 OF 1 REV L1

1470-19 (3/11)