

THIS DRAWING IS UNPUBLISHED. RELEASED FOR PUBLICATION 20
© COPYRIGHT 20 BY - ALL RIGHTS RESERVED.

LOC	DIST
–	–


REVISIONS

P	LTR	DESCRIPTION	DATE	DWN	APVD
	B	REVISED	05JUNE2013	IC.K	JH.K
	C	REVISED	10JUNE2013	IC.K	JH.K
	C1	REVISED	25FEB2014	IC.K	JH.K
	C2	REVISED	06FEB2015	IC.K	JH.K

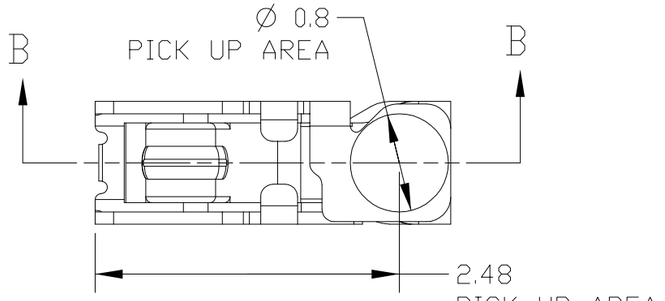

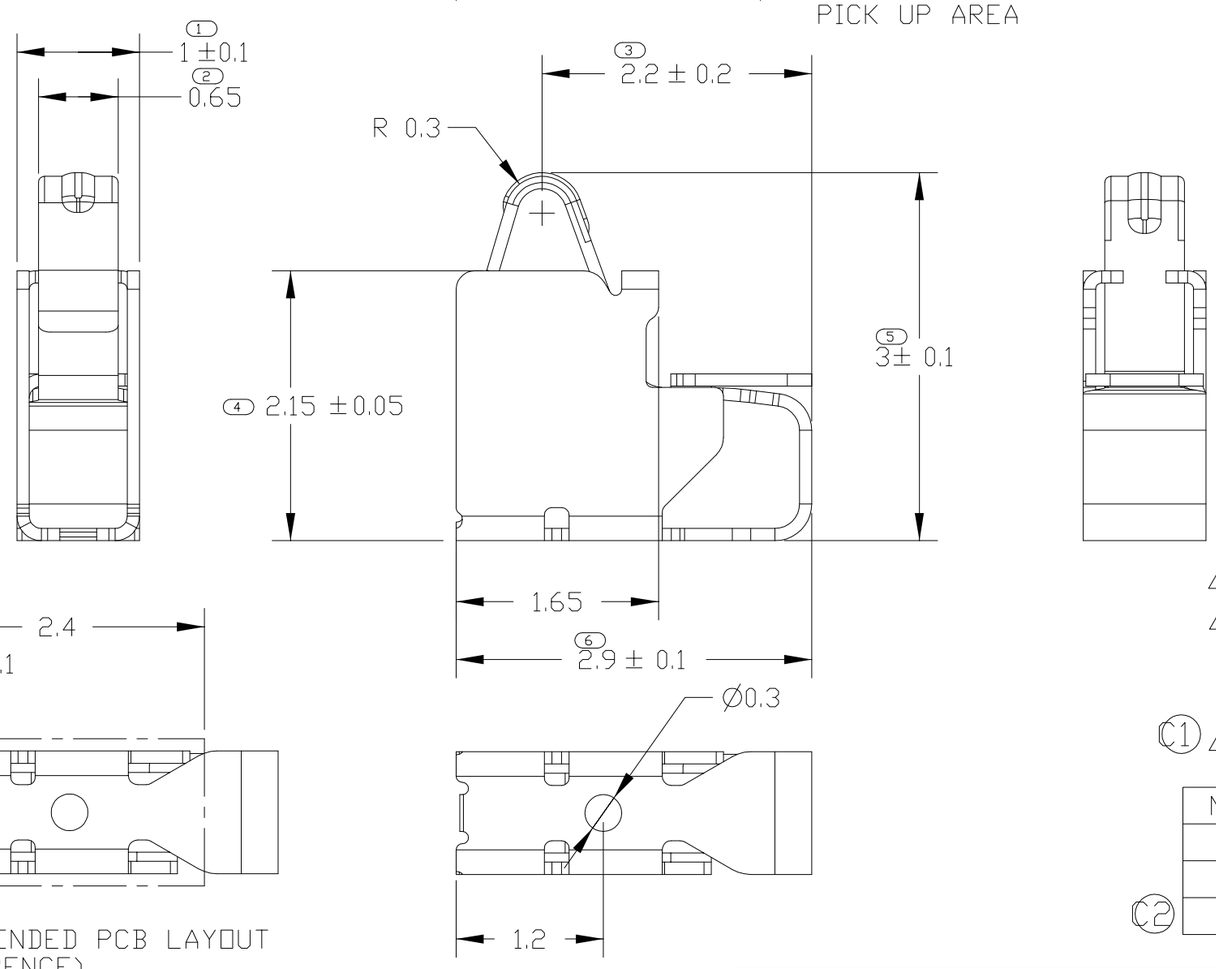

RECOMENDED PCB LAYOUT
(REFERENCE)

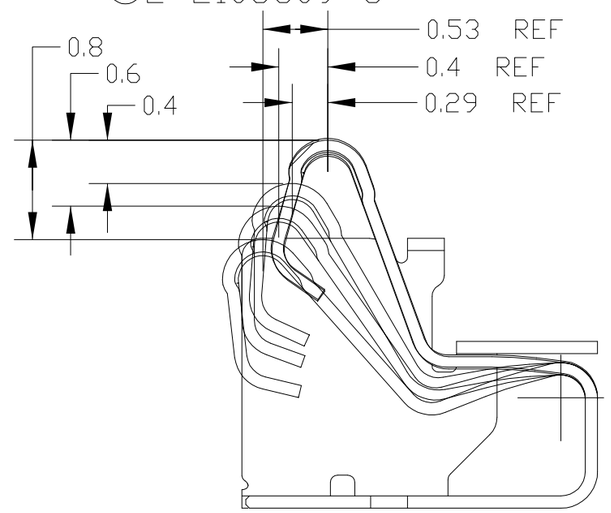

SECTION B-B

STROKE CONDITION(REFERENCE)

1. MATERIAL: TICU(COPPER ALLOY), THK.= 0.1 (7)
2. FINISH: Ni UNDER PLATING ALL OVER 0.8~3.0um
   CONTACT PLATING: Au 0.1~0.4um
   SOLDER PLATING: Au 0.05~0.35um
3. CUTTING BURR: 0.05mm MAX.
4. (C1) F/G SHOULD BE SEPARATED BASED ON THE CUSTOMER'S PART NUMBER AS BELOW TABLE

NO	PART NUMBER	CUSTOMER PART NUMBER	PRODUCT SPEC
1	2108609-5	MBV62562101	108-61190
2	2108609-6	EAG63651901	
(C2) 3	2-2108609-6	–	108-61255

THIS DRAWING IS A CONTROLLED DOCUMENT.

DIMENSIONS: MM

TOLERANCES UNLESS OTHERWISE SPECIFIED: ±0.15

~~0 PLC ±1~~
~~1 PLC ±0.5~~
~~2 PLC ±0.13~~
~~3 PLC ±0.013~~
~~4 PLC ±0.0001~~
~~ANGLES ±~~

MATERIAL – (1)

FINISH – (2)

DWN	IC KANG	09APR2013
CHK	JH KIM	09APR2013
APVD	JH KIM	09APR2013
PRODUCT SPEC	SEE TABLE (4)	
APPLICATION SPEC	–	
WEIGHT	–	

TE Connectivity

NAME: SPRING FINGER 3.0H

SIZE	CAGE CODE	DRAWING NO	RESTRICTED TO
A3	00779	C-2108609	–

CUSTOMER DRAWING | SCALE 20:1 | SHEET 1 OF 3 | REV C2


THIS DRAWING IS UNPUBLISHED. RELEASED FOR PUBLICATION 20
© COPYRIGHT 20 BY - ALL RIGHTS RESERVED.

LOC	DIST
–	–


REVISIONS

P	LTR	DESCRIPTION	DATE	DWN	APVD
		SEE SHEET 1			


C1 4 <2108609-5 : FOR MBV62562101>

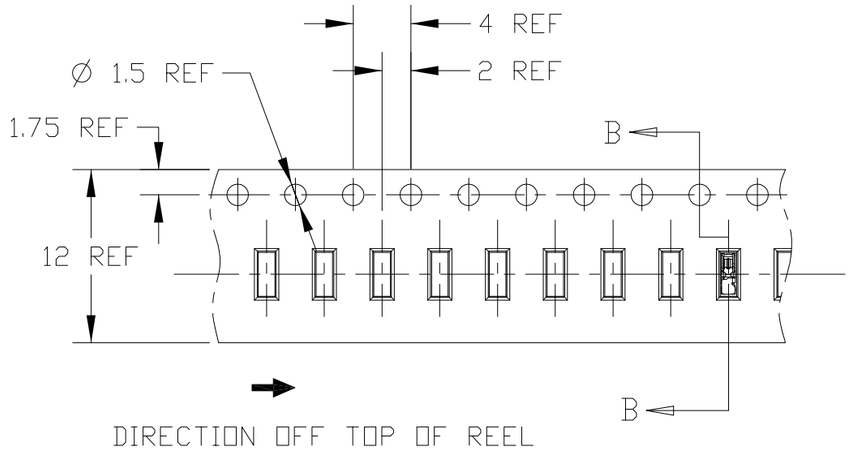


DIRECTION OFF TOP OF REEL

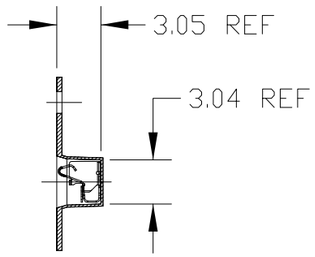



B-B

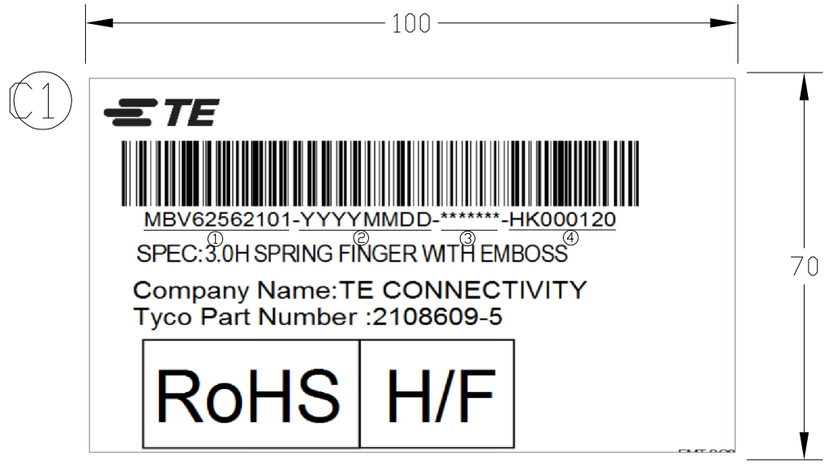

1. LG PART NO. 2. FINAL INSPECTION(YYMMDD)
3. VENDOR PRODUCTION LOT NO. 4. VENDOR CODE

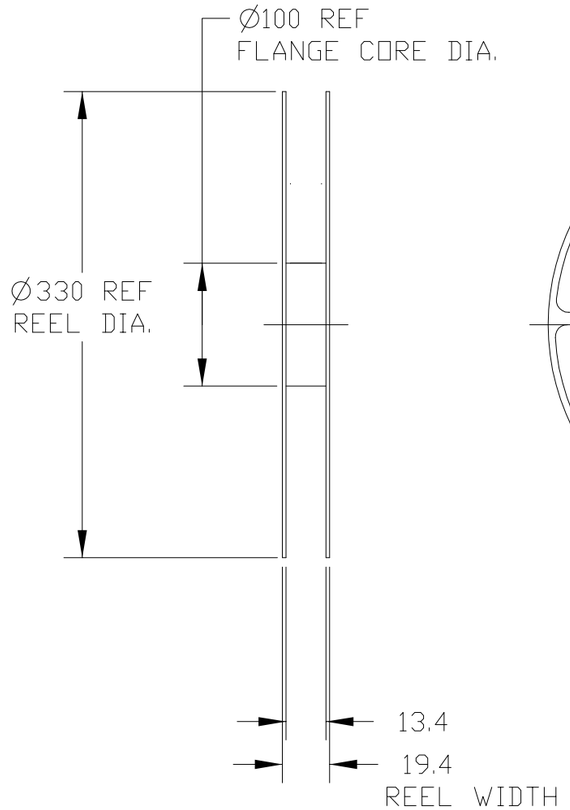

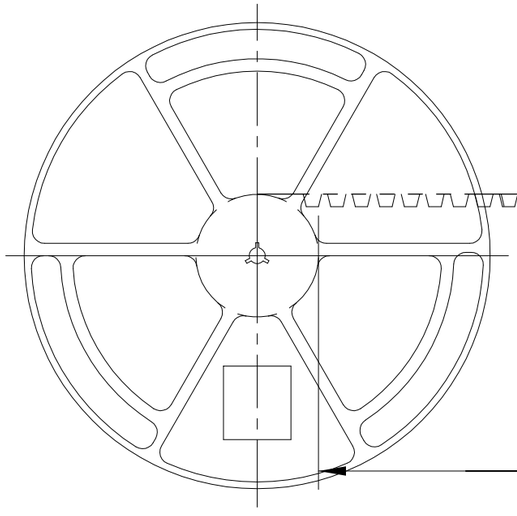

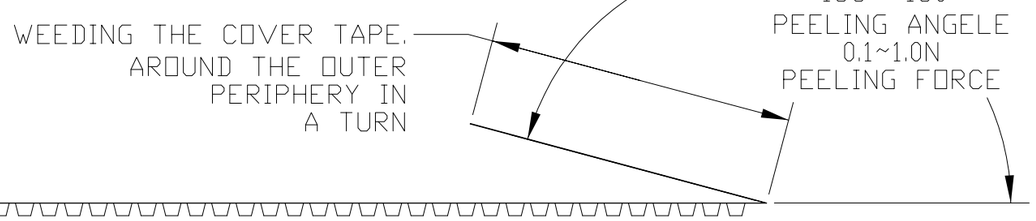

C2

WITH PRODUCT CHARGE
4000EA/1REEL

WITHOUT CHARGE
400mm REF

WITHOUT CHARGE
160mm REF

THIS DRAWING IS A CONTROLLED DOCUMENT.

DIMENSIONS: mm

TOLERANCES UNLESS OTHERWISE SPECIFIED: ±0.15

0 PLC	1
1 PLC	±0.5
2 PLC	±0.13
3 PLC	±0.013
4 PLC	±0.0001
ANGLES	1°

MATERIAL –

FINISH –

DWN	JH GONG	08FEB2013
CHK	JH KIM	08FEB2013
APVD	JH KIM	08FEB2013
PRODUCT SPEC	108-XXXXX	
APPLICATION SPEC	–	
WEIGHT	–	

TE Connectivity

NAME: SPRING FINGER 3.0H

SIZE	CAGE CODE	DRAWING NO	RESTRICTED TO
A3	00779	C-2108609	–

CUSTOMER DRAWING | SCALE 20:1 | SHEET 2 OF 3 | REV C2


THIS DRAWING IS UNPUBLISHED. RELEASED FOR PUBLICATION 20
© COPYRIGHT 20 BY - ALL RIGHTS RESERVED.


LOC	DIST
–	–


REVISIONS

P	LTR	DESCRIPTION	DATE	DWN	APVD
		SEE SHEET 1			


C1 4 <2108609-6 : FOR EAG63651901>

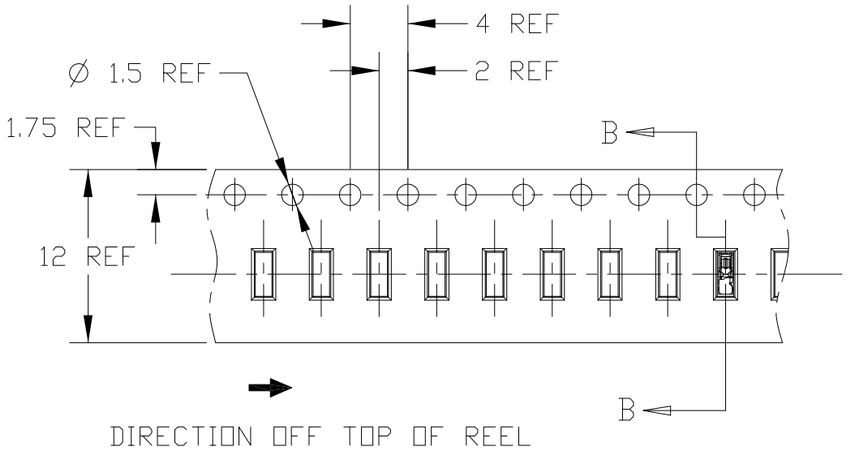


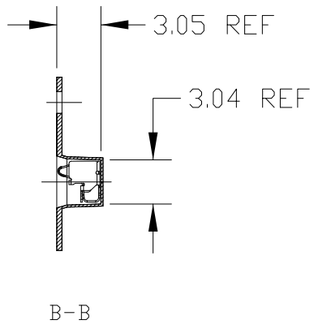

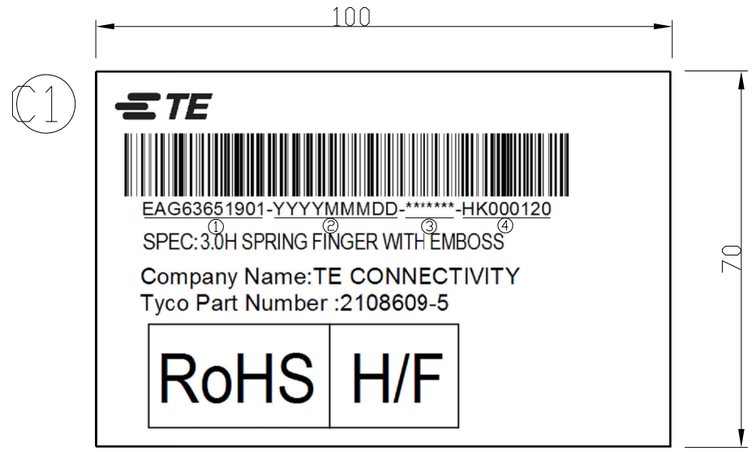

1. LG PART NO. 2. FINAL INSPECTION(YYMMDD)
3. VENDOR PRODUCTION LOT NO. 4. VENDOR CODE

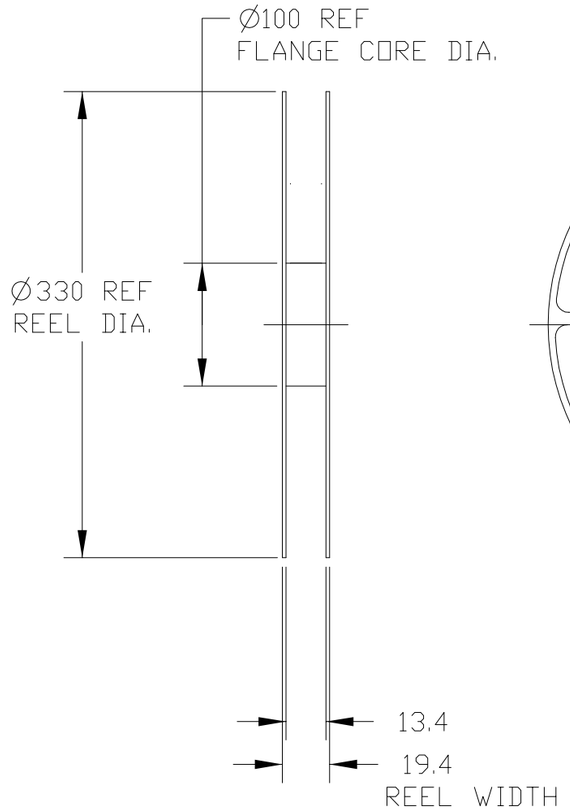

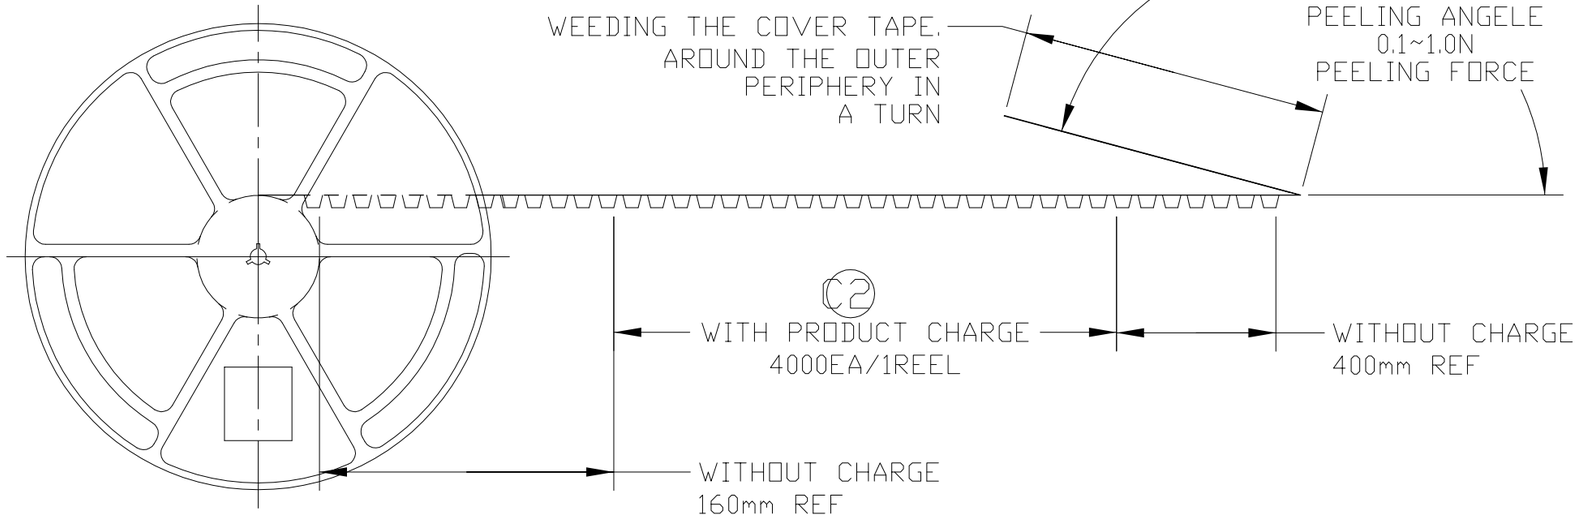

THIS DRAWING IS A CONTROLLED DOCUMENT.

DIMENSIONS: mm

TOLERANCES UNLESS OTHERWISE SPECIFIED: ±0.15

0 PLC	±1
1 PLC	±0.5
2 PLC	±0.13
3 PLC	±0.013
4 PLC	±0.0001
ANGLES	±1°

MATERIAL –

FINISH –

DWN	JH GONG 08FEB2013
CHK	JH KIM 08FEB2013
APVD	JH KIM 08FEB2013
PRODUCT SPEC	108-XXXXX
APPLICATION SPEC	–
WEIGHT	–

TE Connectivity

NAME: SPRING FINGER 3.0H

SIZE	CAGE CODE	DRAWING NO	RESTRICTED TO
A3	00779	C-2108609	–

CUSTOMER DRAWING | SCALE 20:1 | SHEET 3 OF 3 | REV C2