THIS DRAWING IS UNPUBLISHED. RELEASED FOR PUBLICATION -,- .
© COPYRIGHT - By - ALL RIGHTS RESERVED.

LOC	DIST
AF	50


REVISIONS


P	LTR	DESCRIPTION	DATE	DWN	APVD
	J1	ECR-13-017177	05NOV13	PKS	RRP


1 CONTINUOUS STRIP ON REELS WITH TERMINALS LOCATED ON 8.38±0.08 [.330±.003] CENTERS.


△2 SLOT ACCEPTS 0.18-0.23mm [#33-#31] AWG COPPER MAGNET WIRE.
2 WIRES OF THE SAME SIZE MAX PER SLOT.

△3 TIN PLATED

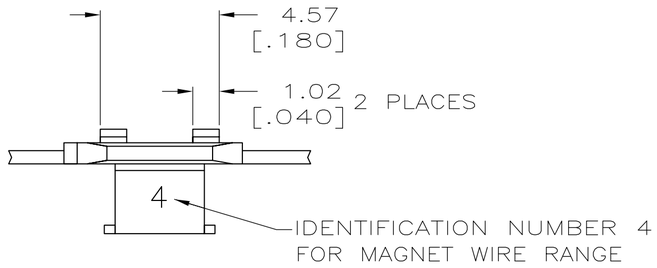

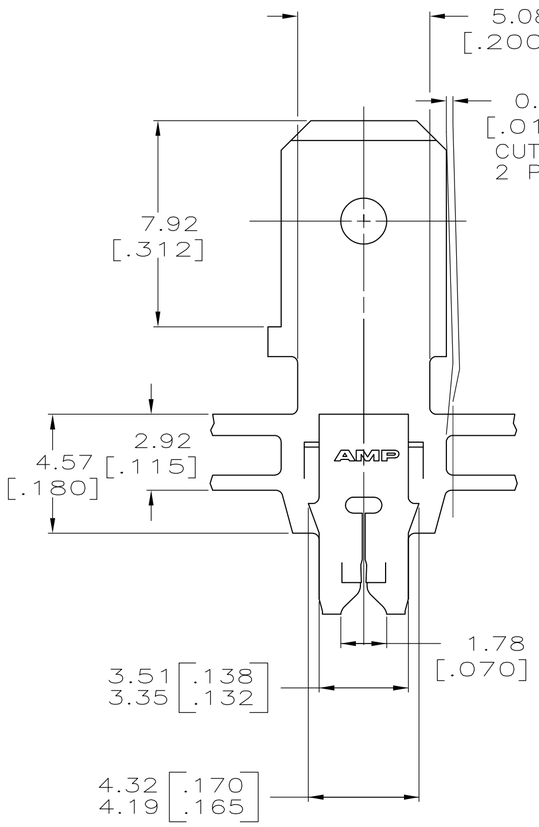

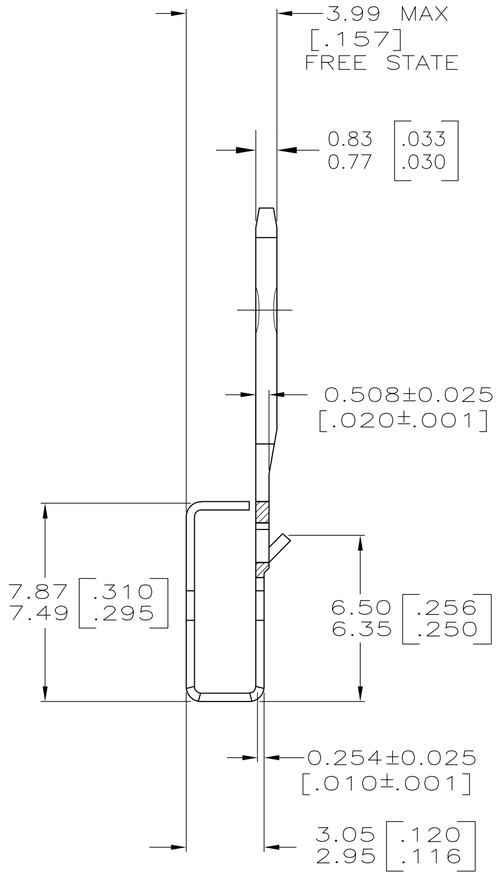

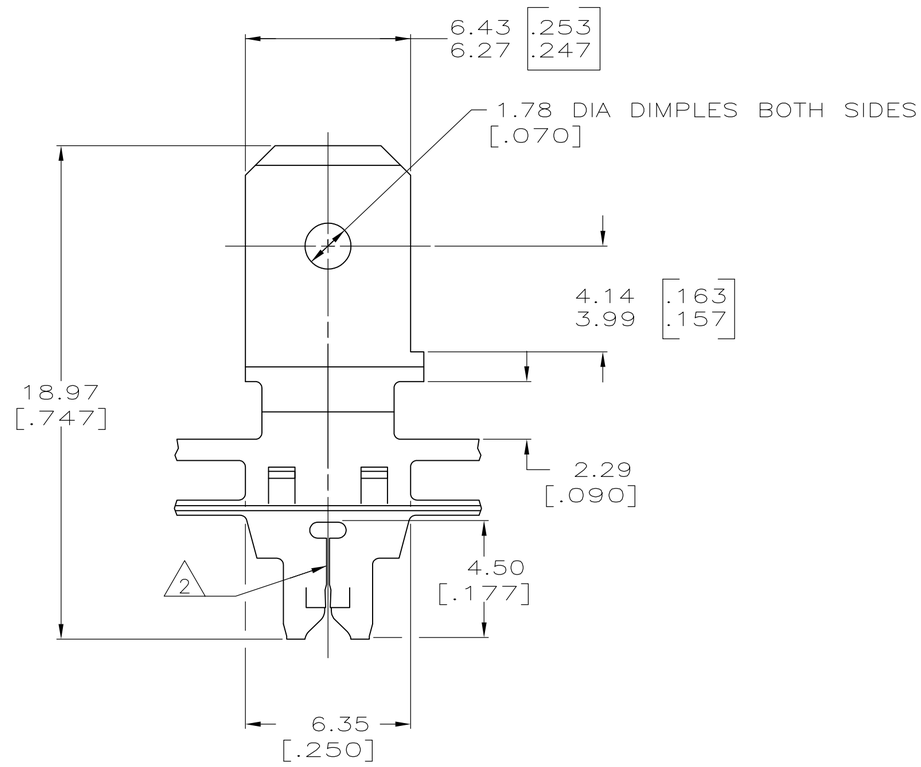

OBSOLETE	△3 —	082 PRE-MILLED BRASS	63133-3
		~~4M PRE-MILLED BRASS~~	~~63133-2~~
	△3	4M PRE-MILLED BRASS	63133-1
	FINISH	MATERIAL	PART NO

THIS DRAWING IS A CONTROLLED DOCUMENT.

DIMENSIONS: INCHES

TOLERANCES UNLESS OTHERWISE SPECIFIED:

0 PLC	± -
1 PLC	± -
2 PLC	± 0.25 [.010]
3 PLC	± -
4 PLC	± -
ANGLES	± -

MATERIAL: SEE TABLE

FINISH: SEE TABLE

DWN	MICHAEL S. FEHER 12/AUG/94
CHK	JEFF R. RUTH 15/AUG/94
APVD	NELSON E. NEFF 15/AUG/94
PRODUCT SPEC	108-2012
APPLICATION SPEC	114-2094
WEIGHT	—

TE Connectivity

NAME: TAB, 6.35 [.250] FASTON,™ 300 SERIES MAG-MATE™

SIZE	CAGE CODE	DRAWING NO	RESTRICTED TO
A2	00779	C-63133	—

CUSTOMER DRAWING | SCALE 6:1 | SHEET 1 OF 1 | REV J1

63133